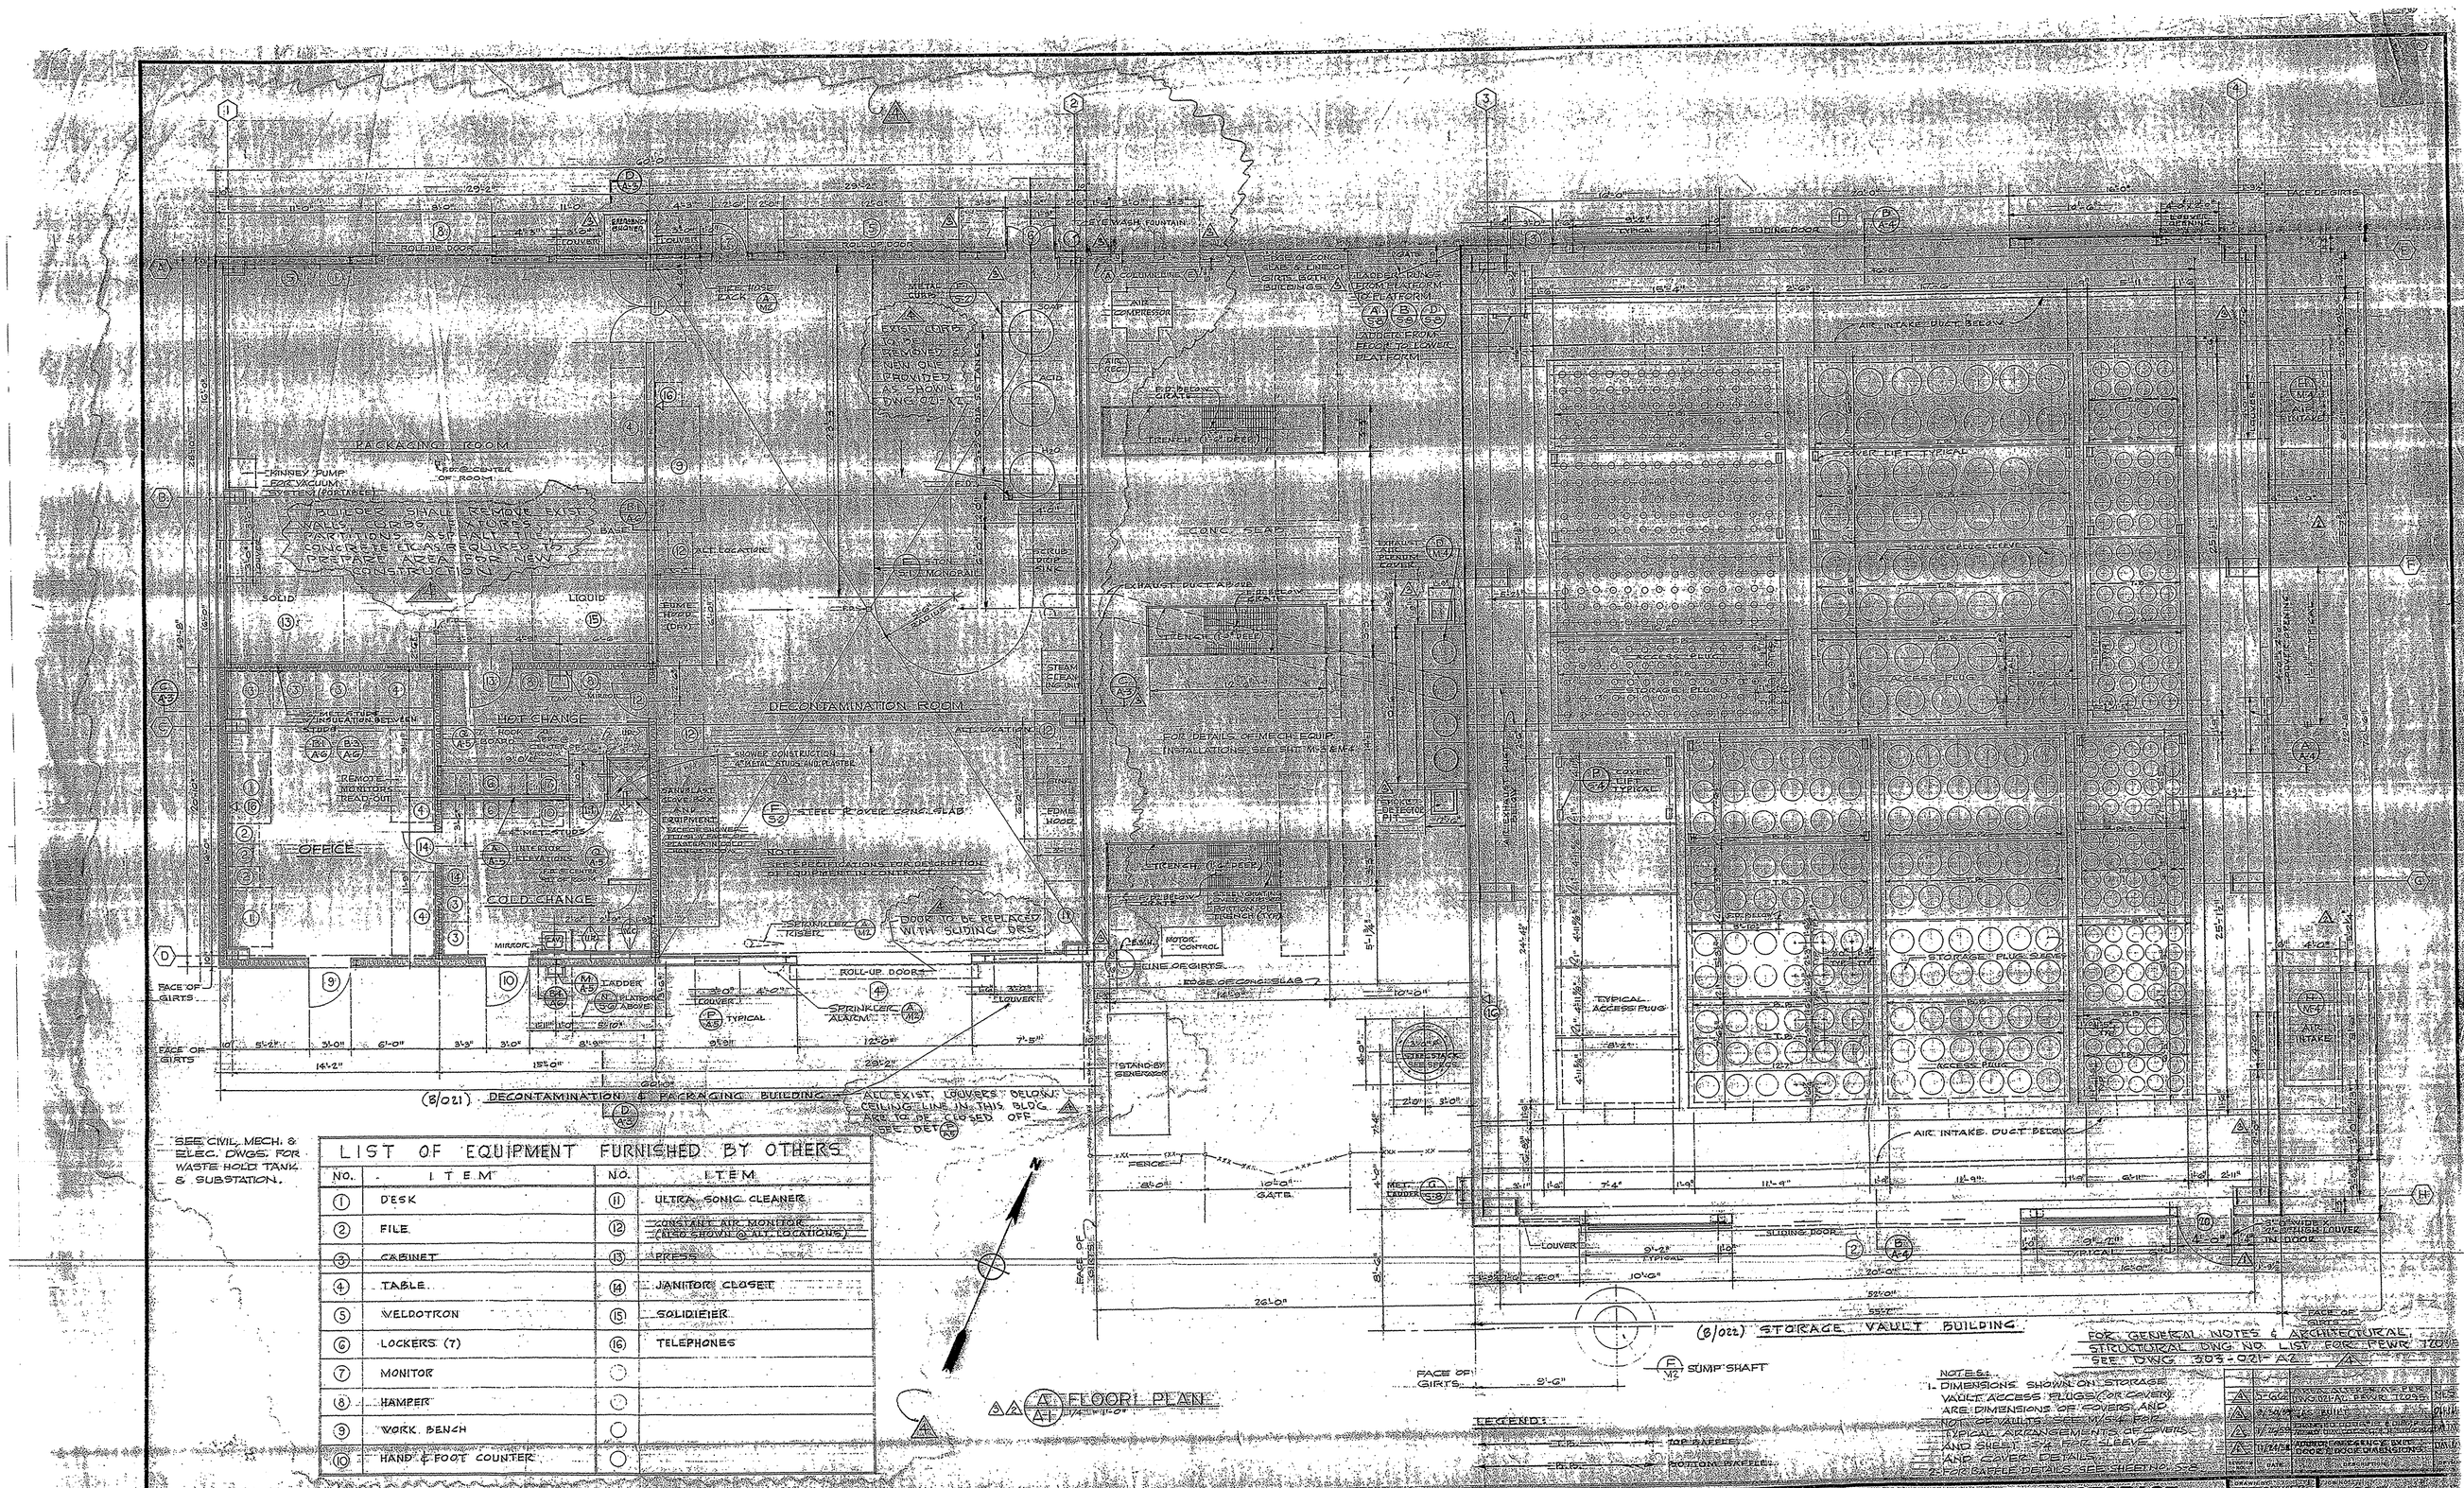

SEE CIVIL, MECH. & ELEC. DWGS. FOR WASTE HOLD TANK & SUBSTATION.

LIST OF EQUIPMENT FURNISHED BY OTHERS

NO.	ITEM	NO.	ITEM
1	DESK	11	ULTRA SONIC CLEANER
2	FILE	12	CONSTANT AIR MONITOR (ALSO SHOWN @ ALT. LOCATIONS)
3	CABINET	13	PRESS
4	TABLE	14	JANITORS CLOSET
5	WELDOTRON	15	SOLIDIFIER
6	LOCKERS (7)	16	TELEPHONES
7	MONITOR		
8	HAMPER		
9	WORK BENCH		
10	HAND & FOOT COUNTER		

NOTES:
1. DIMENSIONS SHOWN ON STORAGE VAULT ACCESS PLUGS (OR COVERS) ARE DIMENSIONS OF COVERS, AND NOT OF VAULT. SEE WORK PTS. TYPICAL ARRANGEMENTS OF COVERS AND SHEET S-4 FOR SLEEVE AND COVER DETAILS.
2. FOR RAFFLE DETAILS SEE SHEETS S-5

FOR GENERAL NOTES & ARCHITECTURAL STRUCTURAL DWG. NO. LIST FOR PEWR 1200 SEE DWG. 303-021-A2

NO.	DATE	REVISIONS
3	9-6-60	ADDED ACCESS PLUGS
2	7-25-60	ADDED ACCESS PLUGS
1	11-14-58	ADDED ACCESS PLUGS

APPROVED: U. S. ATOMIC ENERGY COMMISSION

DANIEL, MANN, JOHNSON & MENDENHALL
ARCHITECTS & ENGINEERS
3325 WILSHIRE BOULEVARD - LOS ANGELES 5, CALIFORNIA - TELEPHONE DUNKIRK 1-3663

PREPARED FOR: U.S. ATOMIC ENERGY COMMISSION
CHICAGO OPERATIONS OFFICE

R/A WASTE AND FUEL STORAGE
SANTA SUSANA, CALIFORNIA

FLOOR PLANS

DRAWING NO.	A-1
SHEET NO.	S-1 OF S-6 SHTS.
JOB NO.	303-022-A